Legend

- Permanent Highway Land within Fenceline (including Water Treatment Areas)
- Other Permanent Land Take
- Temporary Construction Land
- Easement Only
- Ecological Mitigation
- Sites of Potential Land Contamination Sources Affected by the Scheme
- Sites of Potential Land Contamination Sources Unlikely to be Affected by the Scheme

Llywodraeth Cymru
Welsh Government

Environmental Statement

Sites with Potential Land Contamination Source Areas

Figure: 11.1a	Revision: -
Date: March 2016	Status: At Issue
Drawn: RJJ	Checked: AJC


Scale: A3 @ 1:25,000
0 500 1,000 m

N

© Crown copyright and database right 2016.Ordnance Survey 100021874. Welsh Government.
© Hawlfraint a hawliau cronfa ddata'r Goron 2016. Rhif Trwdded yr Arolwg Ordnans 100021874.

dwg ref: JER6591_Figure11-1_PotentialLandContaminationSites

dwg ref: JER6591_Figure11-1_PotentialLandContaminationSites Contains Ordnance Survey data © Crown copyright and database right 2015

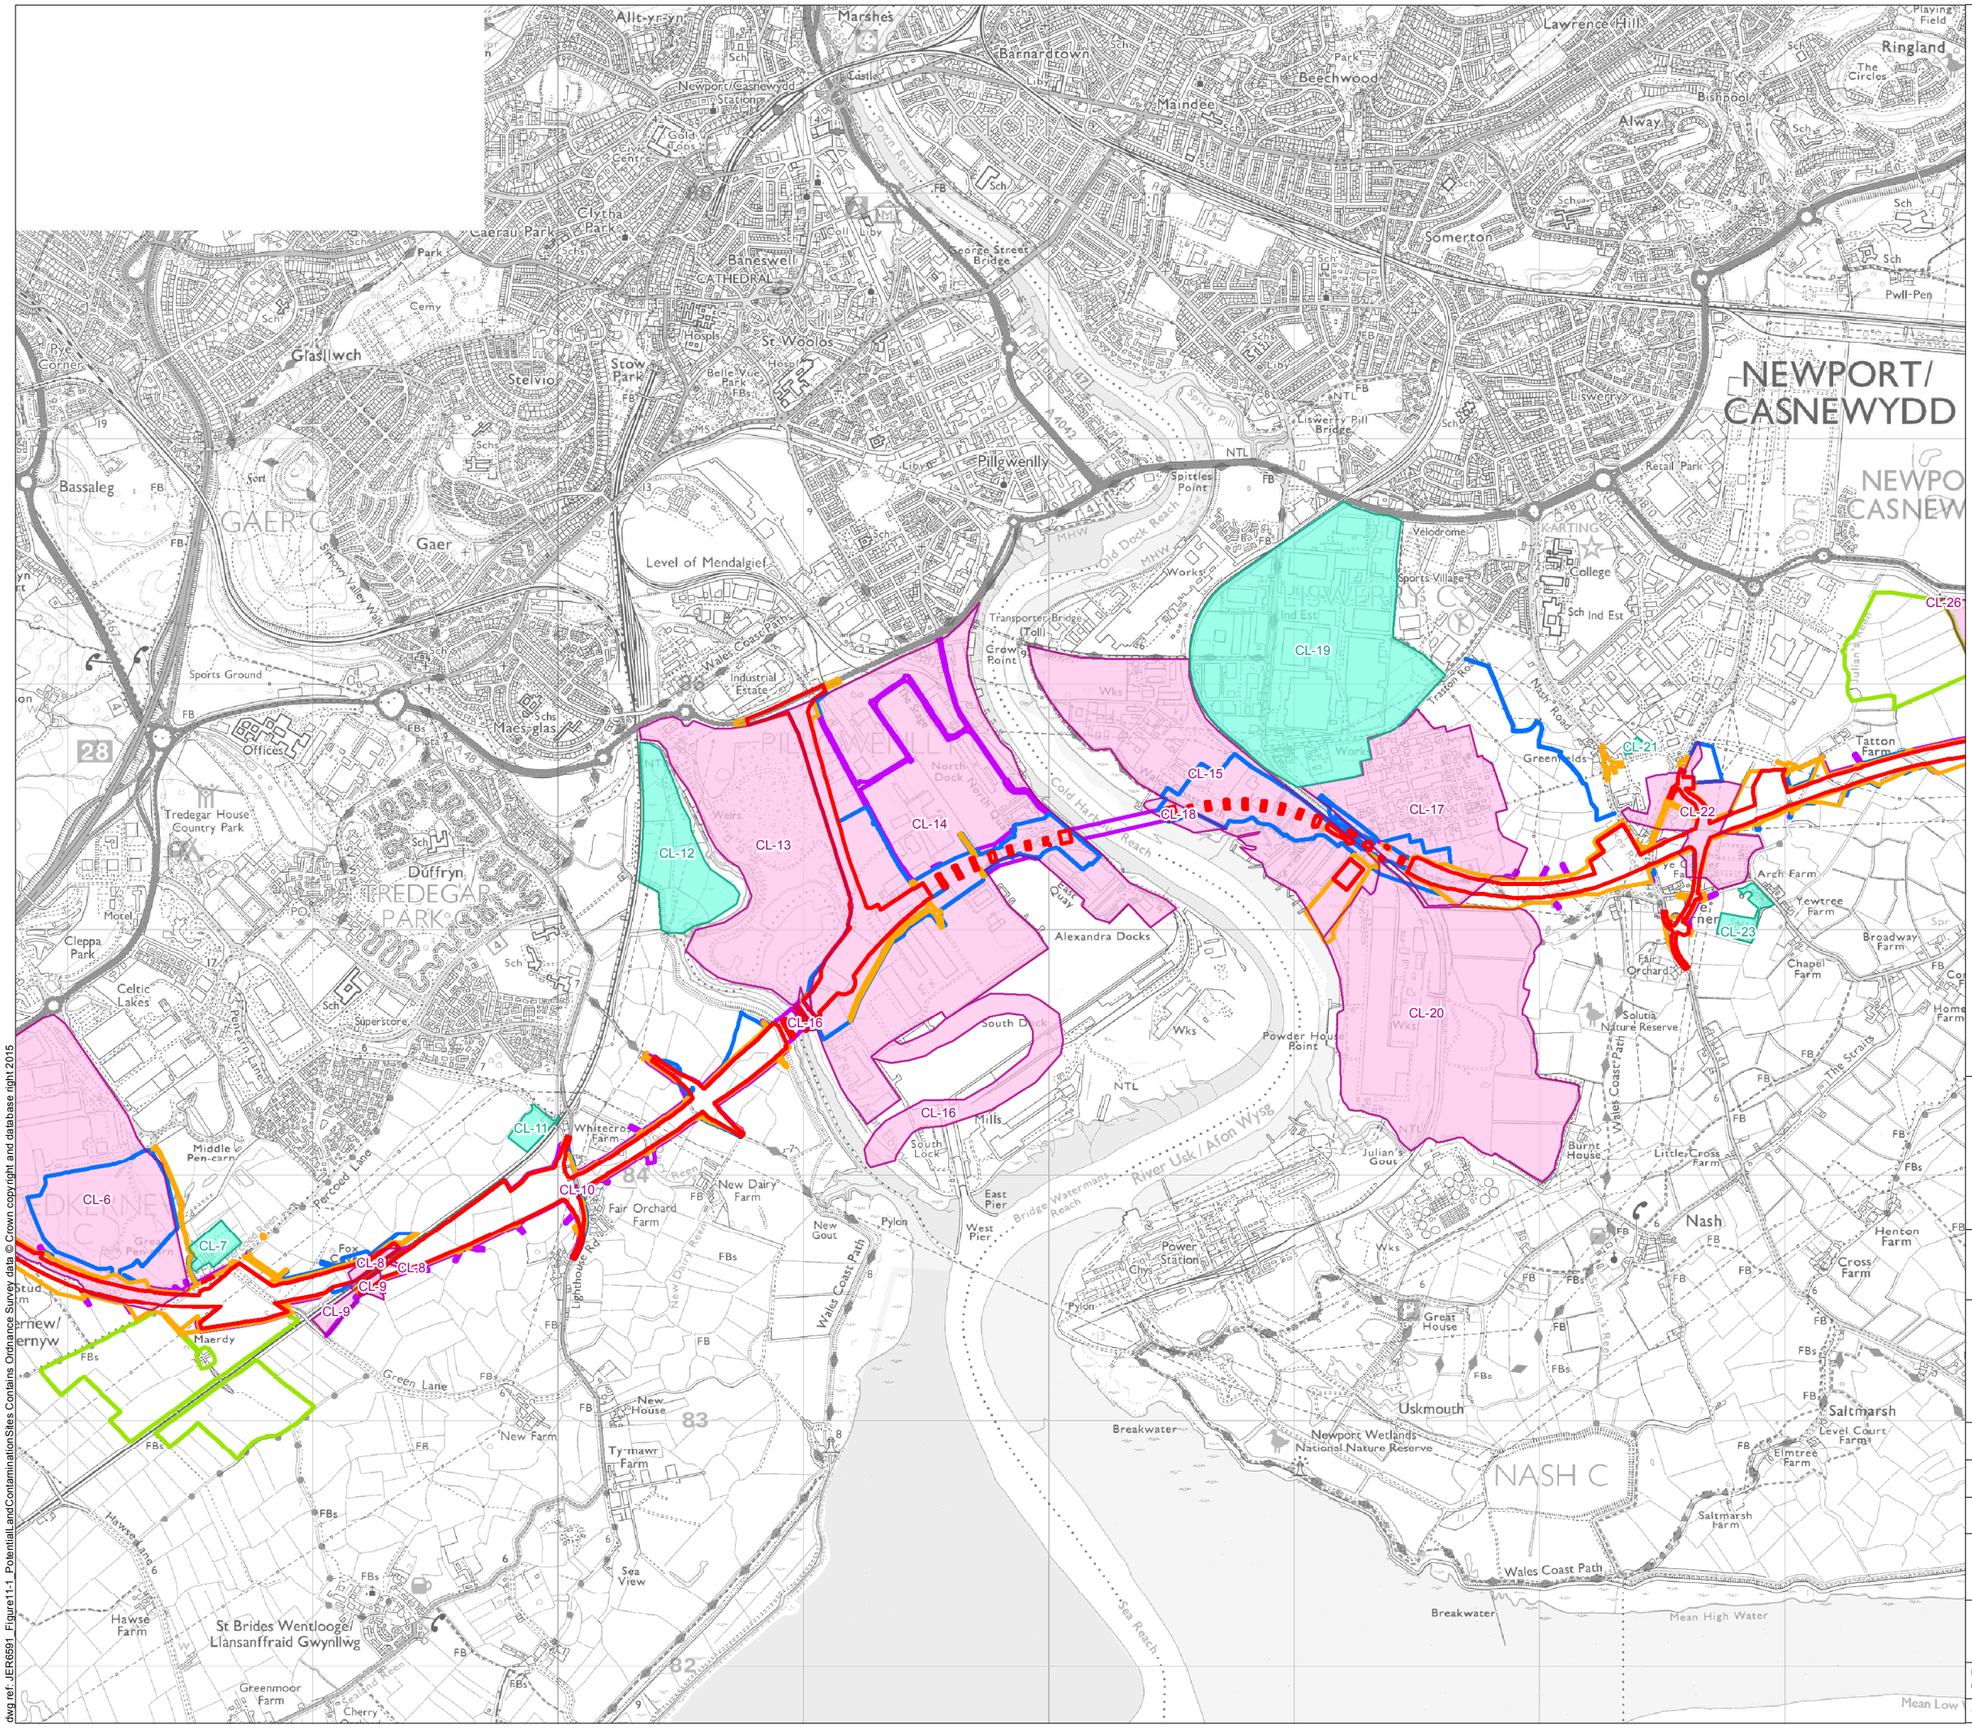

Llywodraeth Cymru
Welsh Government

Environmental Statement

Sites with Potential Land Contamination Source Areas

Figure: 11.1b	Revision: -
Date: March 2016	Status: At Issue
Drawn: RJJ	Checked: AJC


Scale: A3 @ 1:25,000
0 500 1,000 m

N

© Crown copyright and database right 2016.Ordnance Survey 100021874. Welsh Government.
© Hawlfraint a hawliau cronfa ddata'r Goron 2016. Rhif Trwdded yr Arolwg Ordnans 100021874.

dwg ref: JER6591_Figure11-1_PotentialLandContaminationSites

dwg ref: JER6591_Figure11-1_PotentialLandContaminationSites Contains Ordnance Survey data © Crown copyright and database right 2015

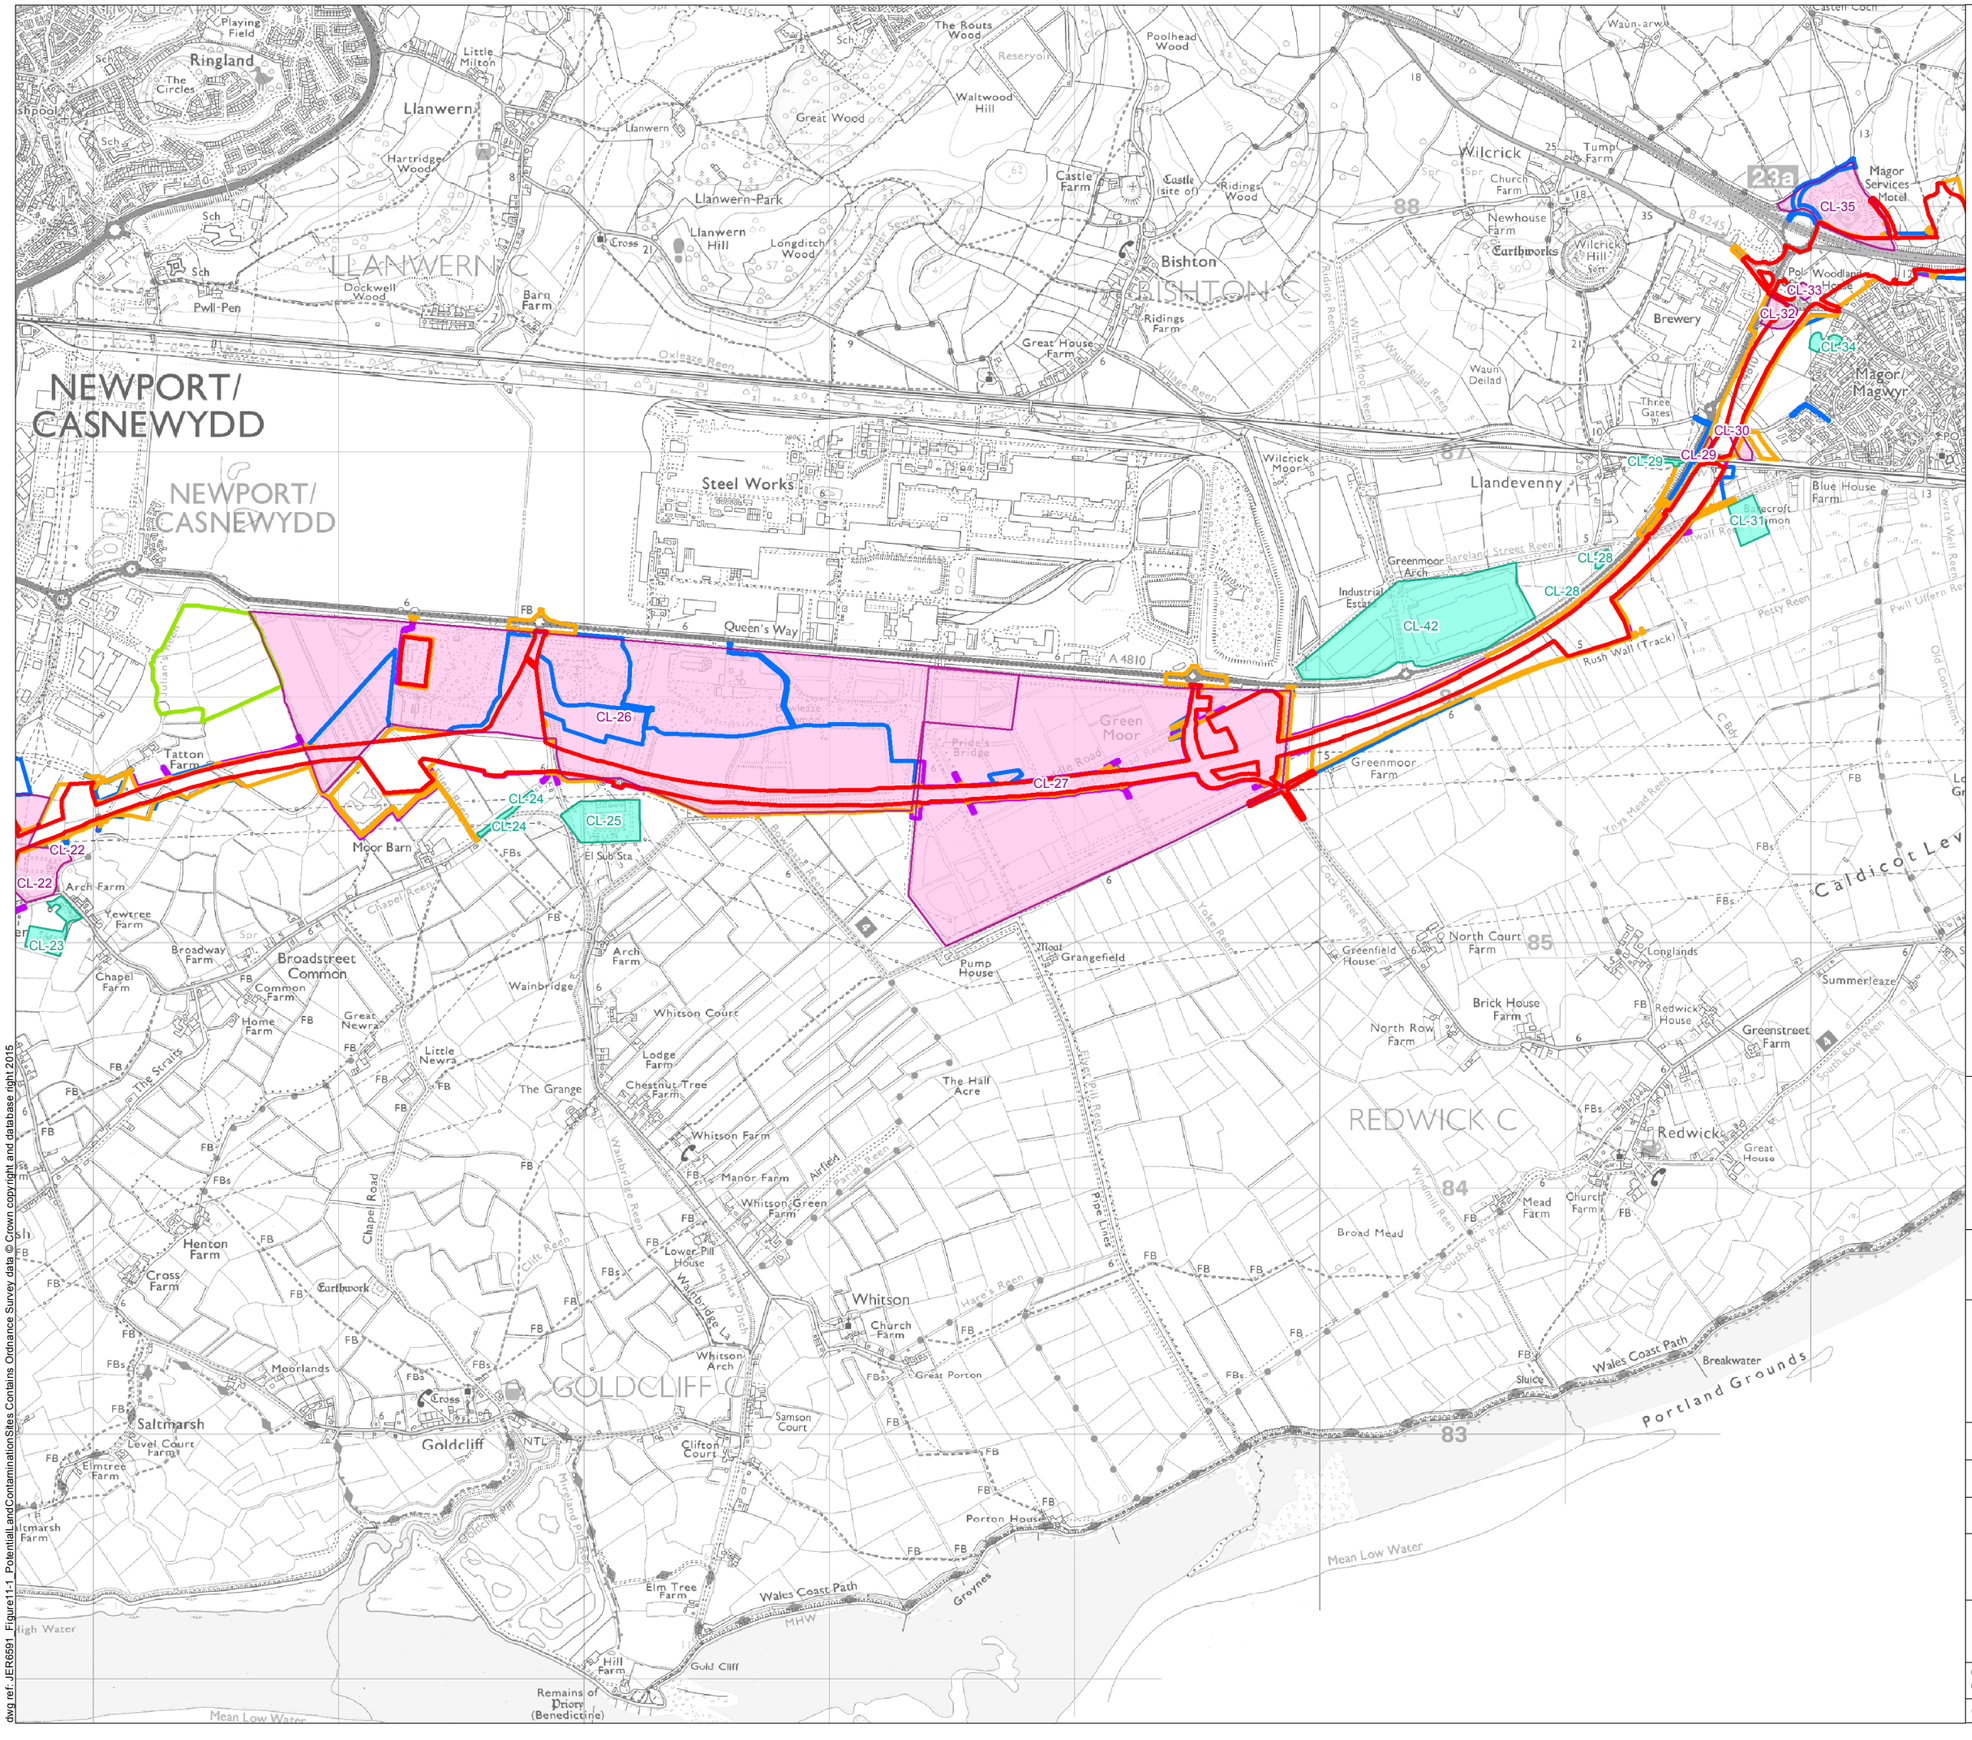

Legend

- Permanent Highway Land within Fenceline (including Water Treatment Areas)
- Other Permanent Land Take
- Temporary Construction Land
- Easement Only
- Ecological Mitigation
- Sites of Potential Land Contamination Sources Affected by the Scheme
- Sites of Potential Land Contamination Sources Unlikely to be Affected by the Scheme

Llywodraeth Cymru
Welsh Government

Environmental Statement

Sites with Potential Land Contamination Source Areas

Figure: 11.1c	Revision: -
Date: March 2016	Status: At Issue
Drawn: RJJ	Checked: AJC


Scale: A3 @ 1:25,000
0 500 1,000 m

N

© Crown copyright and database right 2016.Ordnance Survey 100021874. Welsh Government.
© Hawlfraint a hawliau cronfa ddata'r Goron 2016. Rhif Trwdded yr Arolwg Ordnans 100021874.

dwg ref: JER6591_Figure11-1_PotentialLandContaminationSites

dwg ref: JER6591_Figure11-1_PotentialLandContaminationSites Contains Ordnance Survey data © Crown copyright and database right 2015

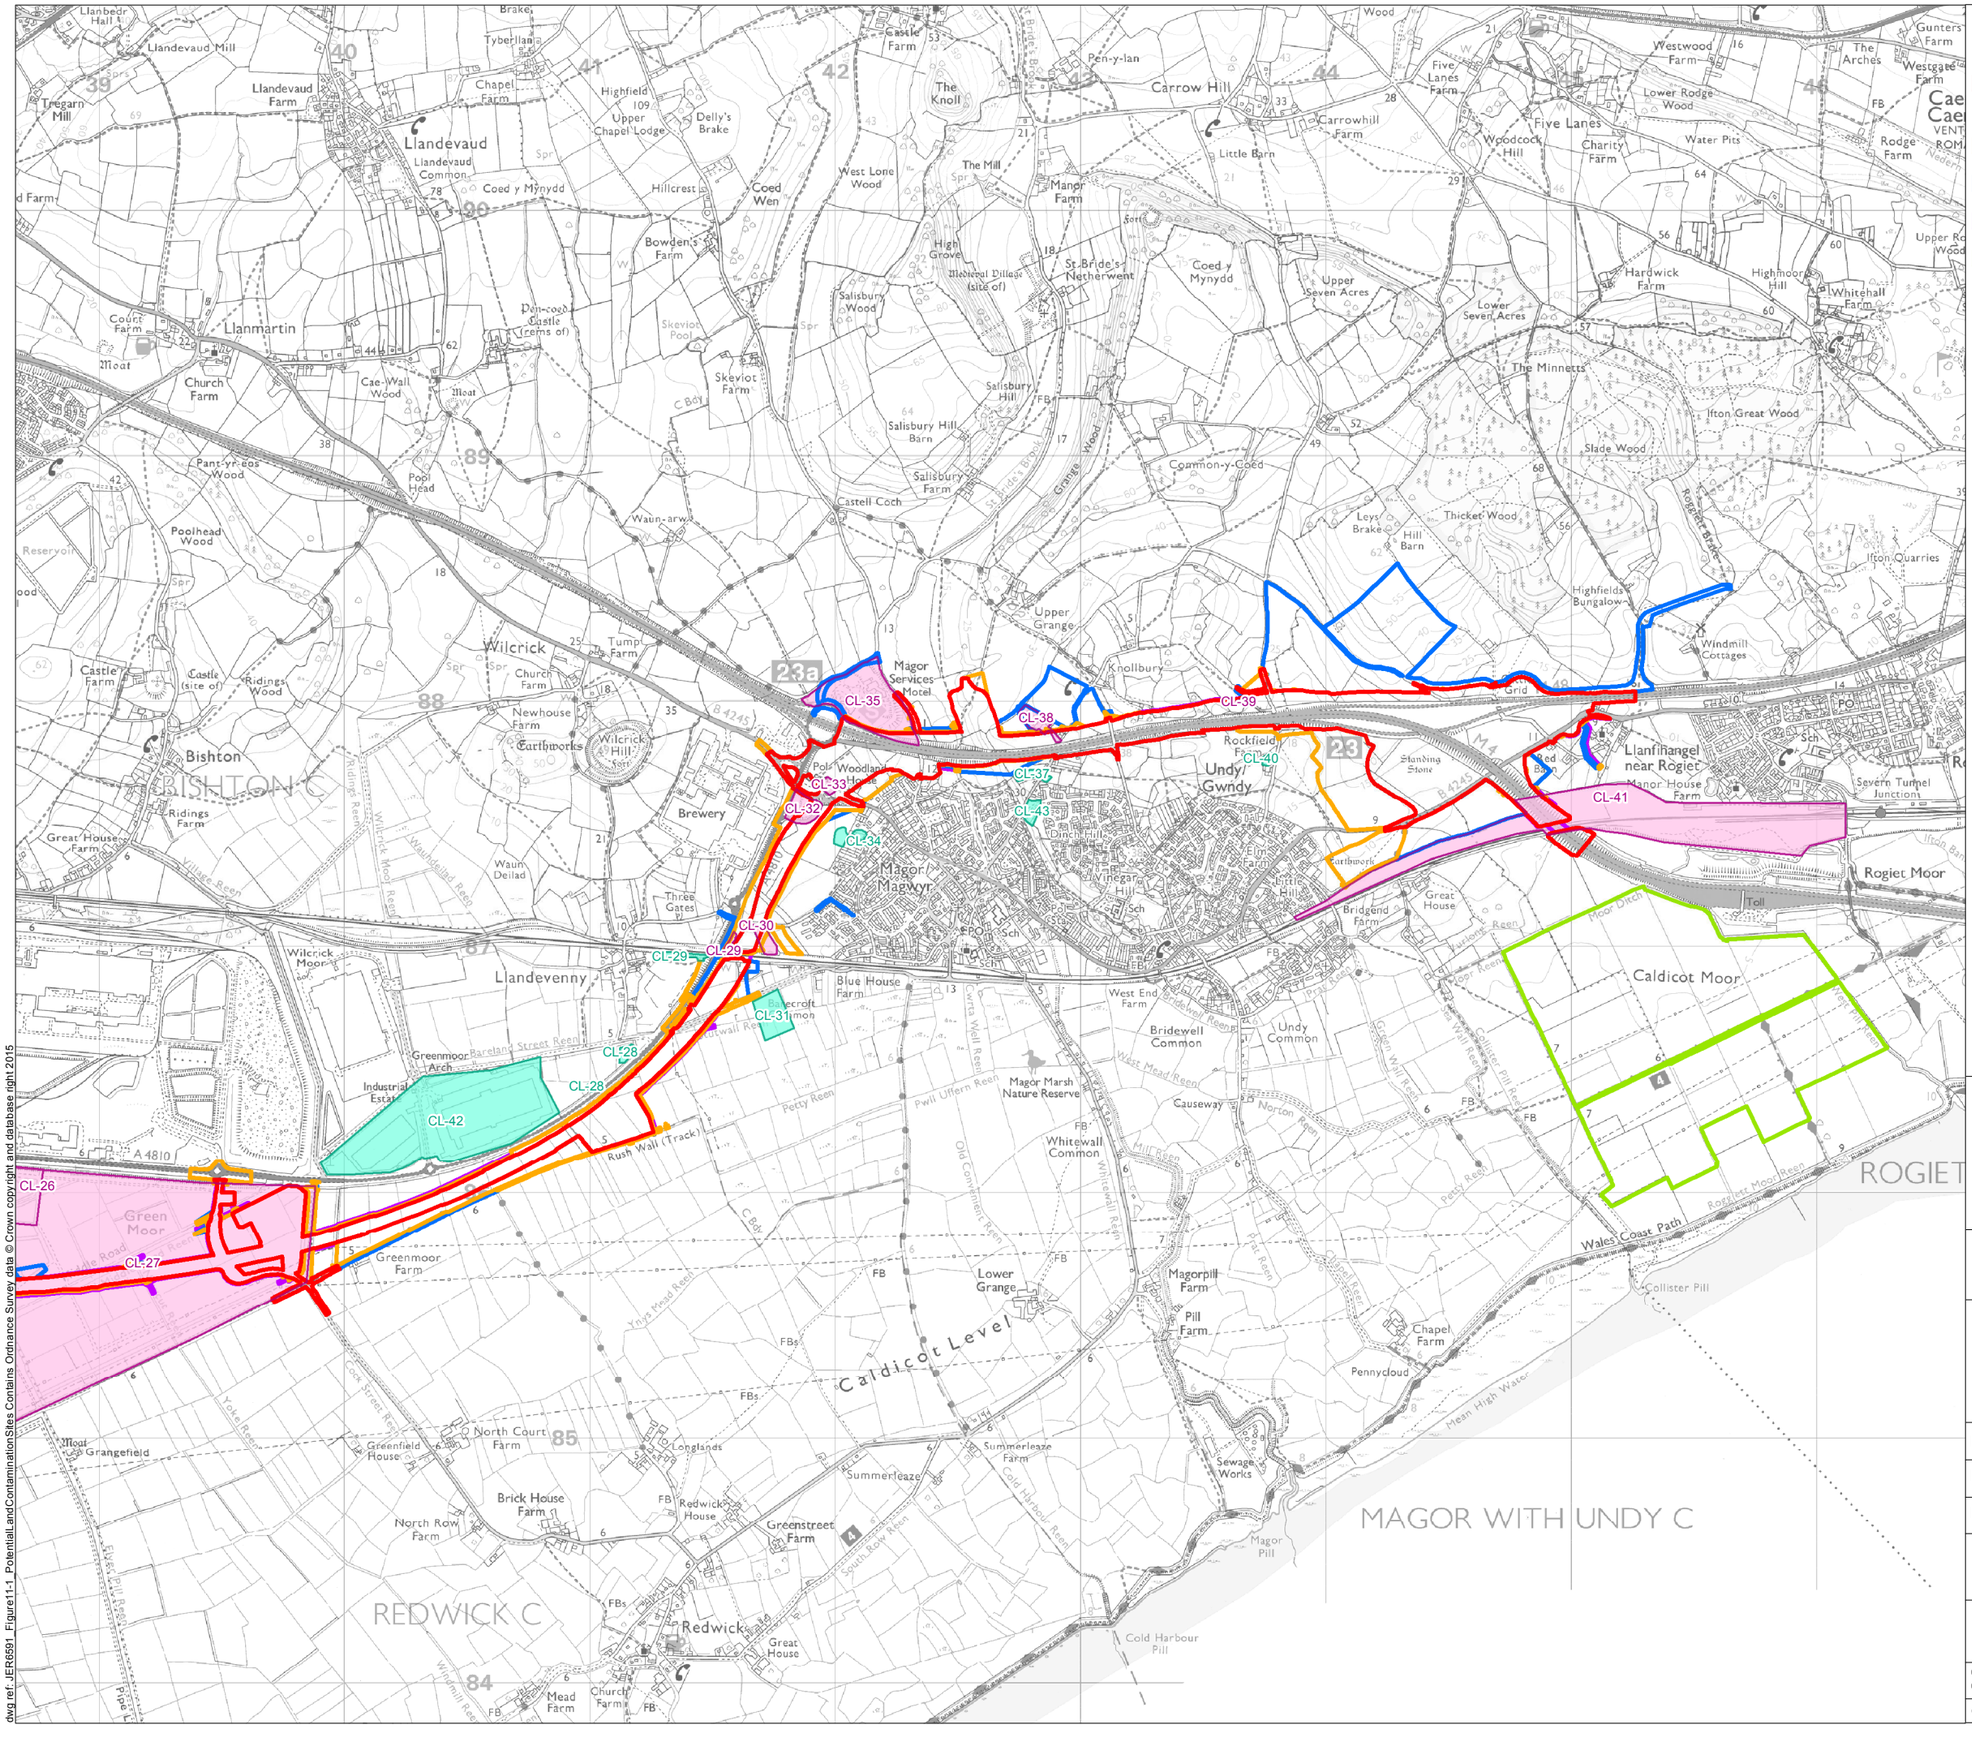
CL-26
CL-27
CL-28
CL-29
CL-30
CL-31
CL-32
CL-33
CL-34
CL-35
CL-36
CL-37
CL-38
CL-39
CL-40
CL-41
CL-42
CL-43
Llandevaud
Llanmartin
Wilcrick
Bishton
Llandevenny
Magor Services Motel
Undy/ Gwndy
Magor Magwyr
Rockfield Farm
Llanfihangel near Rogiet
Manor House Farm
Rogiet Moor
Caldicot Moor
Caldicot Level
Magor Marsh Nature Reserve
Whitewall Common
Bridewell Common
Undy Common
Lower Grange
Magorpill Farm
Pill Farm
Chapel Farm
Pennycloud
Collister Pill
Wales Coast Path
Greenmoor Arch Industrial Estate
Greenmoor Farm
Green Moor
Rush Wall (Track)
Redwick
Greenstreet Farm
Brick House Farm
North Court Farm
Grangefield
Summerleaze
Summerleaze Farm
Sewage Works
Cold Harbour Pill
Magor Pill
Mean High Water
Severn Tunnel Junction
Ifton Great Wood
Slade Wood
Ifton Quarries
Windmill Cottages
Highfields Bungalow
The Minnetts
Upper Seven Acres
Lower Seven Acres
Hardwick Farm
Highmoor Hill
Whitehall Farm
Five Lanes
Carrow Hill
Carrowhill Farm
Little Barn
Manor Farm
St Bride's Netherwent
Coed y Mynydd
Salisbury Wood
Salisbury Hill
Salisbury Farm
Common-y-Coed
Castell Coch
Upper Grange
Knollbury
Leys Brake
Hill Barn
Thicket Wood
Roggiett Brake
Skeviot Farm
Skeviot Pool
Pen-coed Castle (rems of)
Bowden's Farm
Coed Wen
West Lone Wood
Hillcrest
Delly's Brake
Highfield
Upper Chapel Lodge
Chapel Farm
Llandevaud Farm
Llandevaud Mill
Llandevaud Common
Coed y Mynydd
Tregarn Mill
Llanbedr Hall
Tyberllan
Castle Farm
The Knoll
Pen-y-lan
Five Lanes Farm
Westwood Farm
Lower Rodge Wood
Water Pits
Rodge Farm
Gunters Farm
The Arches
Westgate Farm
Cae Cae
Upper Rodge Wood
Court Farm
Church Farm
Cae-Wall Wood
Pant-yr-eos Wood
Pool Head
Poolhead Wood
Waun-arwa
Castle Farm
Castle (site of)
Ridings Wood
Tump Farm
Newhouse Farm
Earthworks
Wilcrick Hill
Ridings Farm
Great House Farm
Waun Deilad
Three Gates
Brewery
Vinegar Hill
Wilcrick Moor
Blue House Farm
Baycroft
Greenmoor Arch
Industrial Estate
Barecland Street Reen
Village Reen
Wilcrick Moor Reen
Waundeilad Reen
Petty Reen
Pwll Uffern Reen
Old Commoners Reen
Yate Mead Reen
Yokel Reen
Cox Street Reen
Pipe Line Reen
Wingmill Reen
Whitewall Reen
Hitt Reen
Norton Reen
Collister Pill Reen
Rogiett Moor Reen
Moor Ditch
Undy Reen
Gwern Wall Reen
Bridge Reen
Cold Harbour Reen
South Row Reen
Redwick House
Longlands
Greenfield House
Mead Farm
Church Farm
Great House
Bridgend Farm
West End Farm
Causeway
Toll
Standing Stone
Earthwork
Moat
Meat
Reservoir
Sch
PO
FB
FBs
A 4810
B 4245
M4
Grid
Ref
Brake
Wood
Spr
Meadow
Pond
Ditch
Hill
Farm
Cottages
Bungalow
Quarries
Junction
Tunnel
Pill
Moor
Level
Common
Marsh
Reserve
Path
Coast
Water
Sewage
Works
Cottage
House
Manor
Mill
Barn
Brake
Grove
Lane
Road
Street
Gate
Gates
Arch
Estate
Line
Ref
Grid
Ref
Grid
Ref
Grid

Legend

- Permanent Highway Land within Fenceline (including Water Treatment Areas)
- Other Permanent Land Take
- Temporary Construction Land
- Easement Only
- Ecological Mitigation
- Permit Boundary
- Permit Location

Permit Ref	Chainage	Regulated Facility	Reference	Status
EP 1	8600-8700	Newport Docks Way (Area 2) Landfill	EPR/DP3733BK	Active Permissions
EP2	8500-8600	FINNFOREST	AN0397001	Active Permissions
EP3	9900- 10000	Premises at Newport Docks	AN0033326	Active Permissions
EP 4	11200-11500	Newport Chemical Works	EPR/BR9715IB	Active Permissions
EP 5	14900-16000	Llanwern South Side of Queensway Landfill	EPR/HP3899FC	Working towards a state of closure
EP 6	1600-16300	South Side Queensway Non-Hazardous Landfill	EPR/GP3331SV	Active Permissions
EP 7	16300-16400	Tata Steel Strip Products UK (Llanwern Steelworks)	EPR/BS3905IP	Active Permissions
EP 8	9400 - 9100	Sims Metal	EPR/CP3795FY & EPR/KP3195FW	Active Permissions
EP9	8600-8700	Newport Docks Way (Area 1) Landfill	EPR/HP3899FC/V003	State of Closure
EP10	8600-8700	A1 Skip Hire	EPR/FP3295FN	Active Permissions

Llywodraeth Cymru
Welsh Government

Environmental Statement

Permitted Sites

Figure: 11.2a | Revision: -

Date: March 2016 | Status: At Issue

Drawn: RJJ | Checked: AJC

Scale: A3 @ 1:25,000


0 500 1,000 m

N

© Crown copyright and database right 2016.Ordnance Survey 100021874. Welsh Government.
© Hawlfraint a hawliau cronfa ddata'r Goron 2016. Rhif Trwdded yr Arolwg Ordnans 100021874.

dwg ref: JER6591_Figure11-2_PermittedSites

dwg ref: JER6591_Figure11-2_PermittedSites Contains Ordnance Survey data © Crown copyright and database right 2015

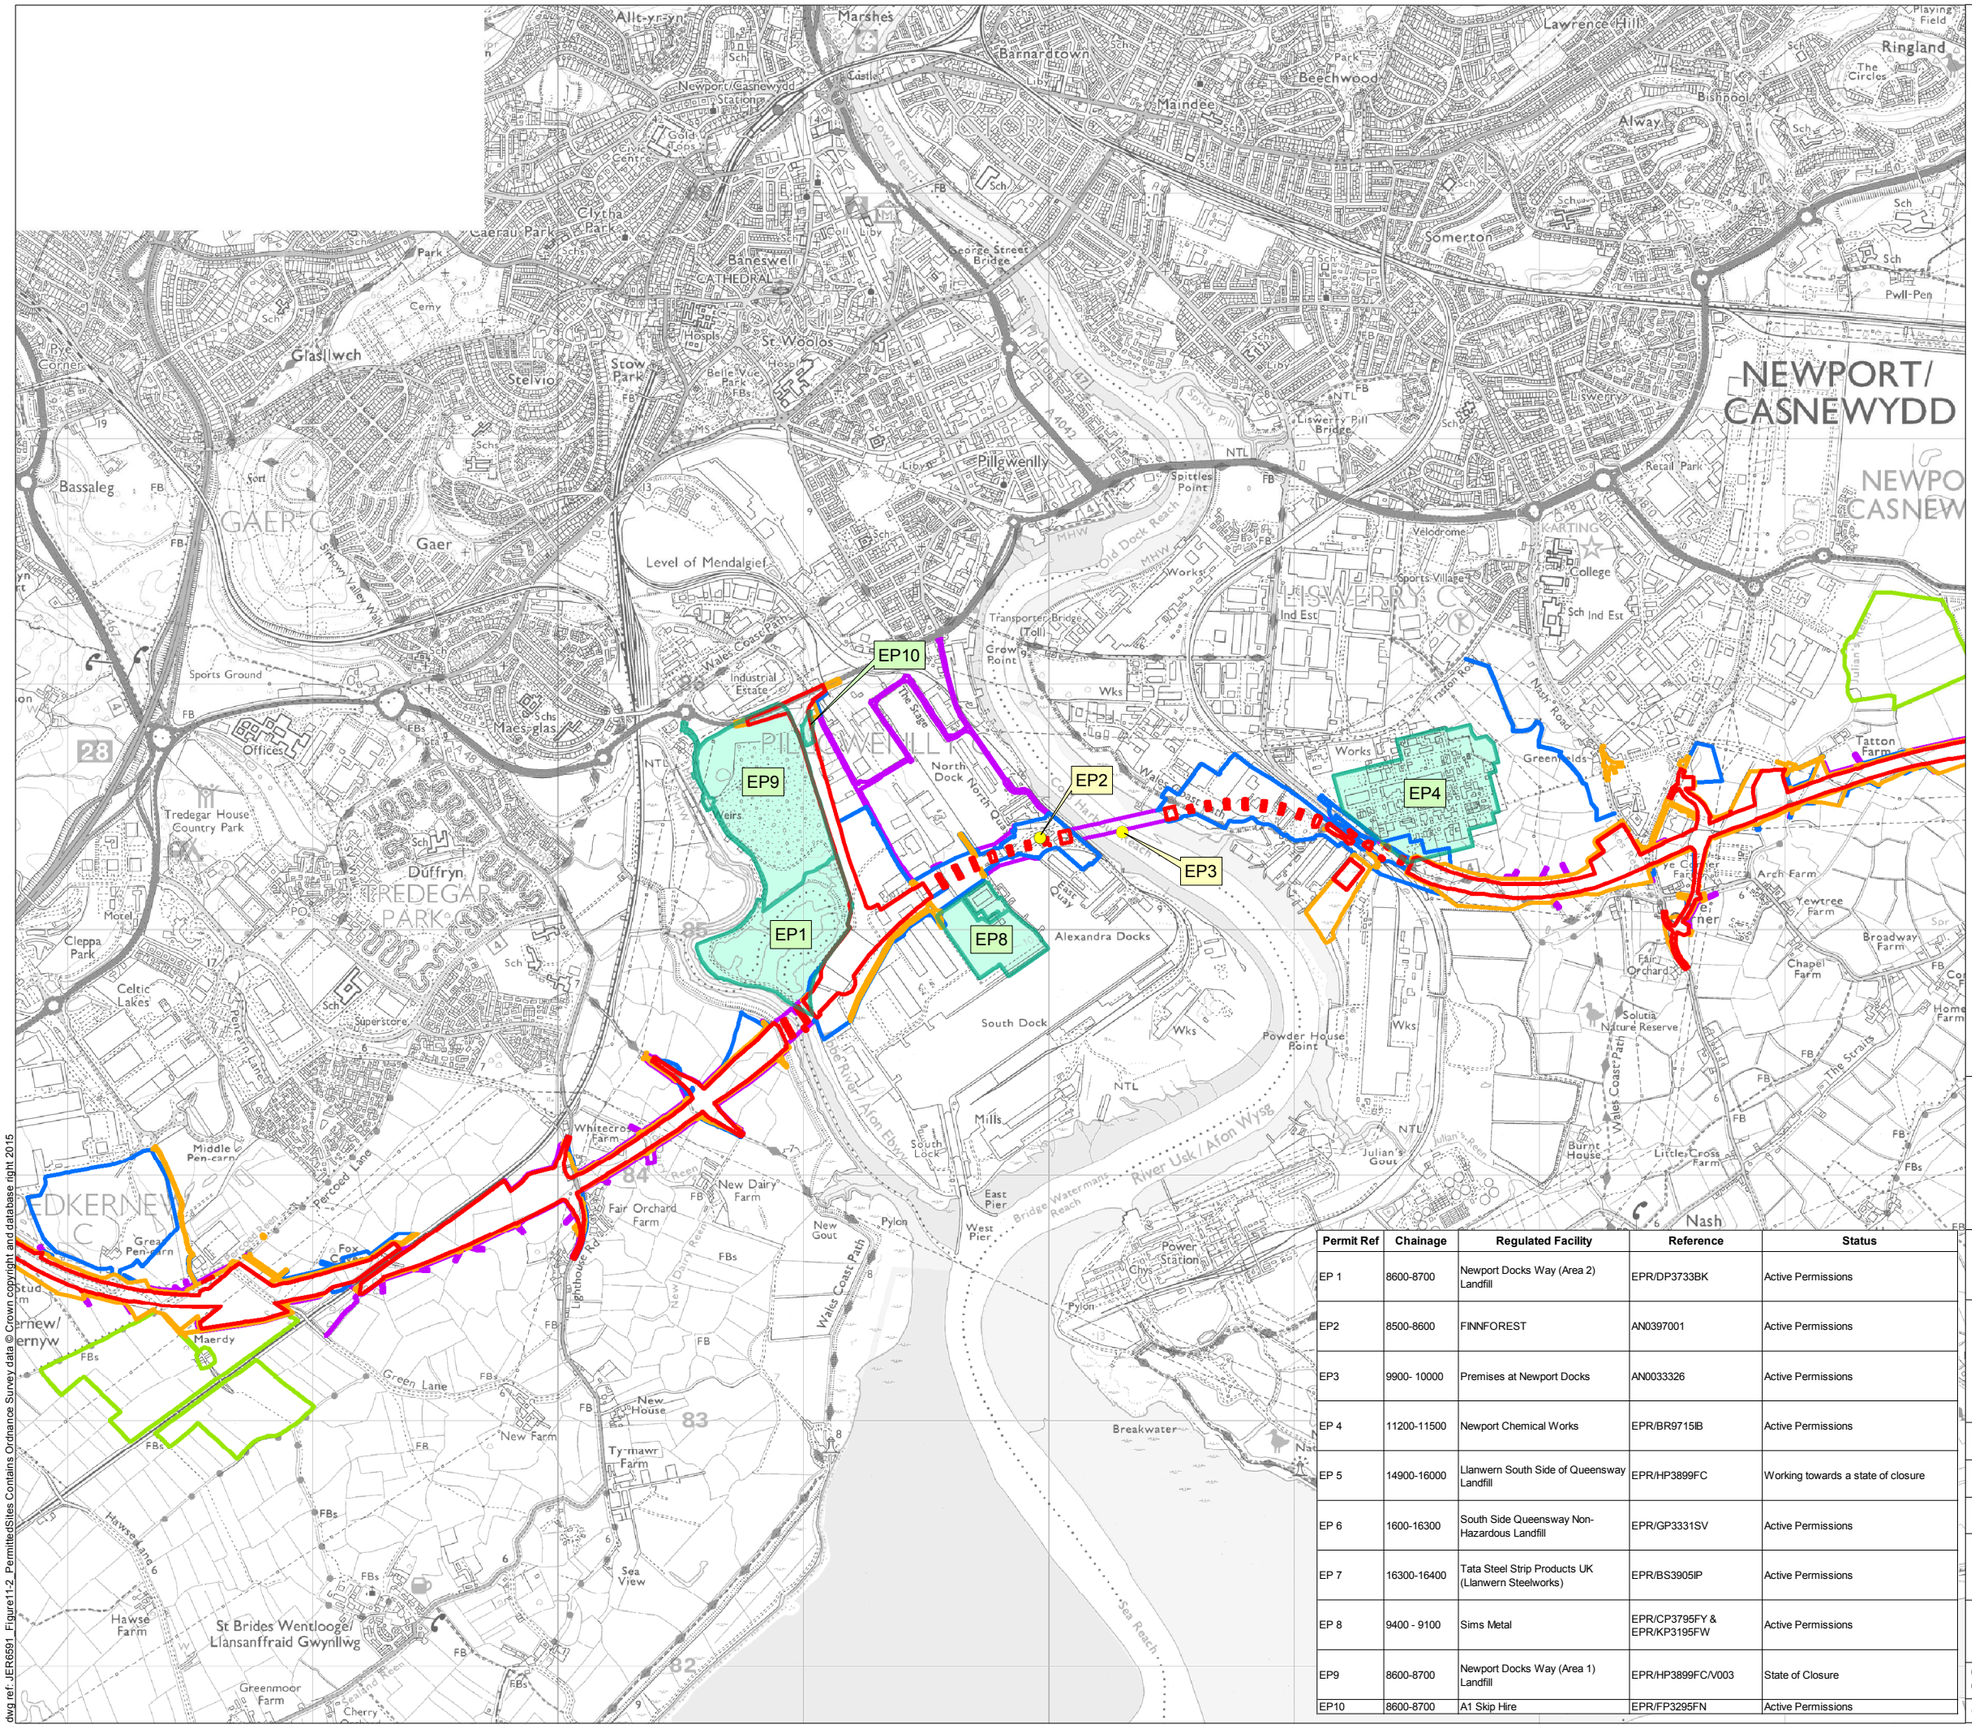

Legend

- Permanent Highway Land within Fenceline (including Water Treatment Areas)
- Other Permanent Land Take
- Temporary Construction Land
- Easement Only
- Ecological Mitigation
- Permit Boundary
- Permit Location

Permit Ref	Chainage	Regulated Facility	Reference	Status
EP 1	8600-8700	Newport Docks Way (Area 2) Landfill	EPR/DP3733BK	Active Permissions
EP2	8500-8600	FINNFOREST	AN0397001	Active Permissions
EP3	9900- 10000	Premises at Newport Docks	AN0033326	Active Permissions
EP 4	11200-11500	Newport Chemical Works	EPR/BR9715IB	Active Permissions
EP 5	14900-16000	Llanwern South Side of Queensway Landfill	EPR/HP3899FC	Working towards a state of closure
EP 6	1600-16300	South Side Queensway Non-Hazardous Landfill	EPR/GP3331SV	Active Permissions
EP 7	16300-16400	Tata Steel Strip Products UK (Llanwern Steelworks)	EPR/BS3905IP	Active Permissions
EP 8	9400 - 9100	Sims Metal	EPR/CP3795FY & EPR/KP3195FW	Active Permissions
EP9	8600-8700	Newport Docks Way (Area 1) Landfill	EPR/HP3899FC/V003	State of Closure
EP10	8600-8700	A1 Skip Hire	EPR/FP3295FN	Active Permissions

Llywodraeth Cymru
Welsh Government

Environmental Statement

Permitted Sites

Figure: 11.2b | Revision: -

Date: March 2016 | Status: At Issue

Drawn: RJJ | Checked: AJC

Scale: A3 @ 1:25,000


0 500 1,000 m

N

© Crown copyright and database right 2016.Ordnance Survey 100021874. Welsh Government.
© Hawlfraint a hawliau cronfa ddata'r Goron 2016. Rhif Trwdded yr Arolwg Ordnans 100021874.

dwg ref: JER6591_Figure11-2_PermittedSites

dwg ref: JER6591_Figure11-2_PermittedSites.Contains Ordnance Survey data © Crown copyright and database right 2015

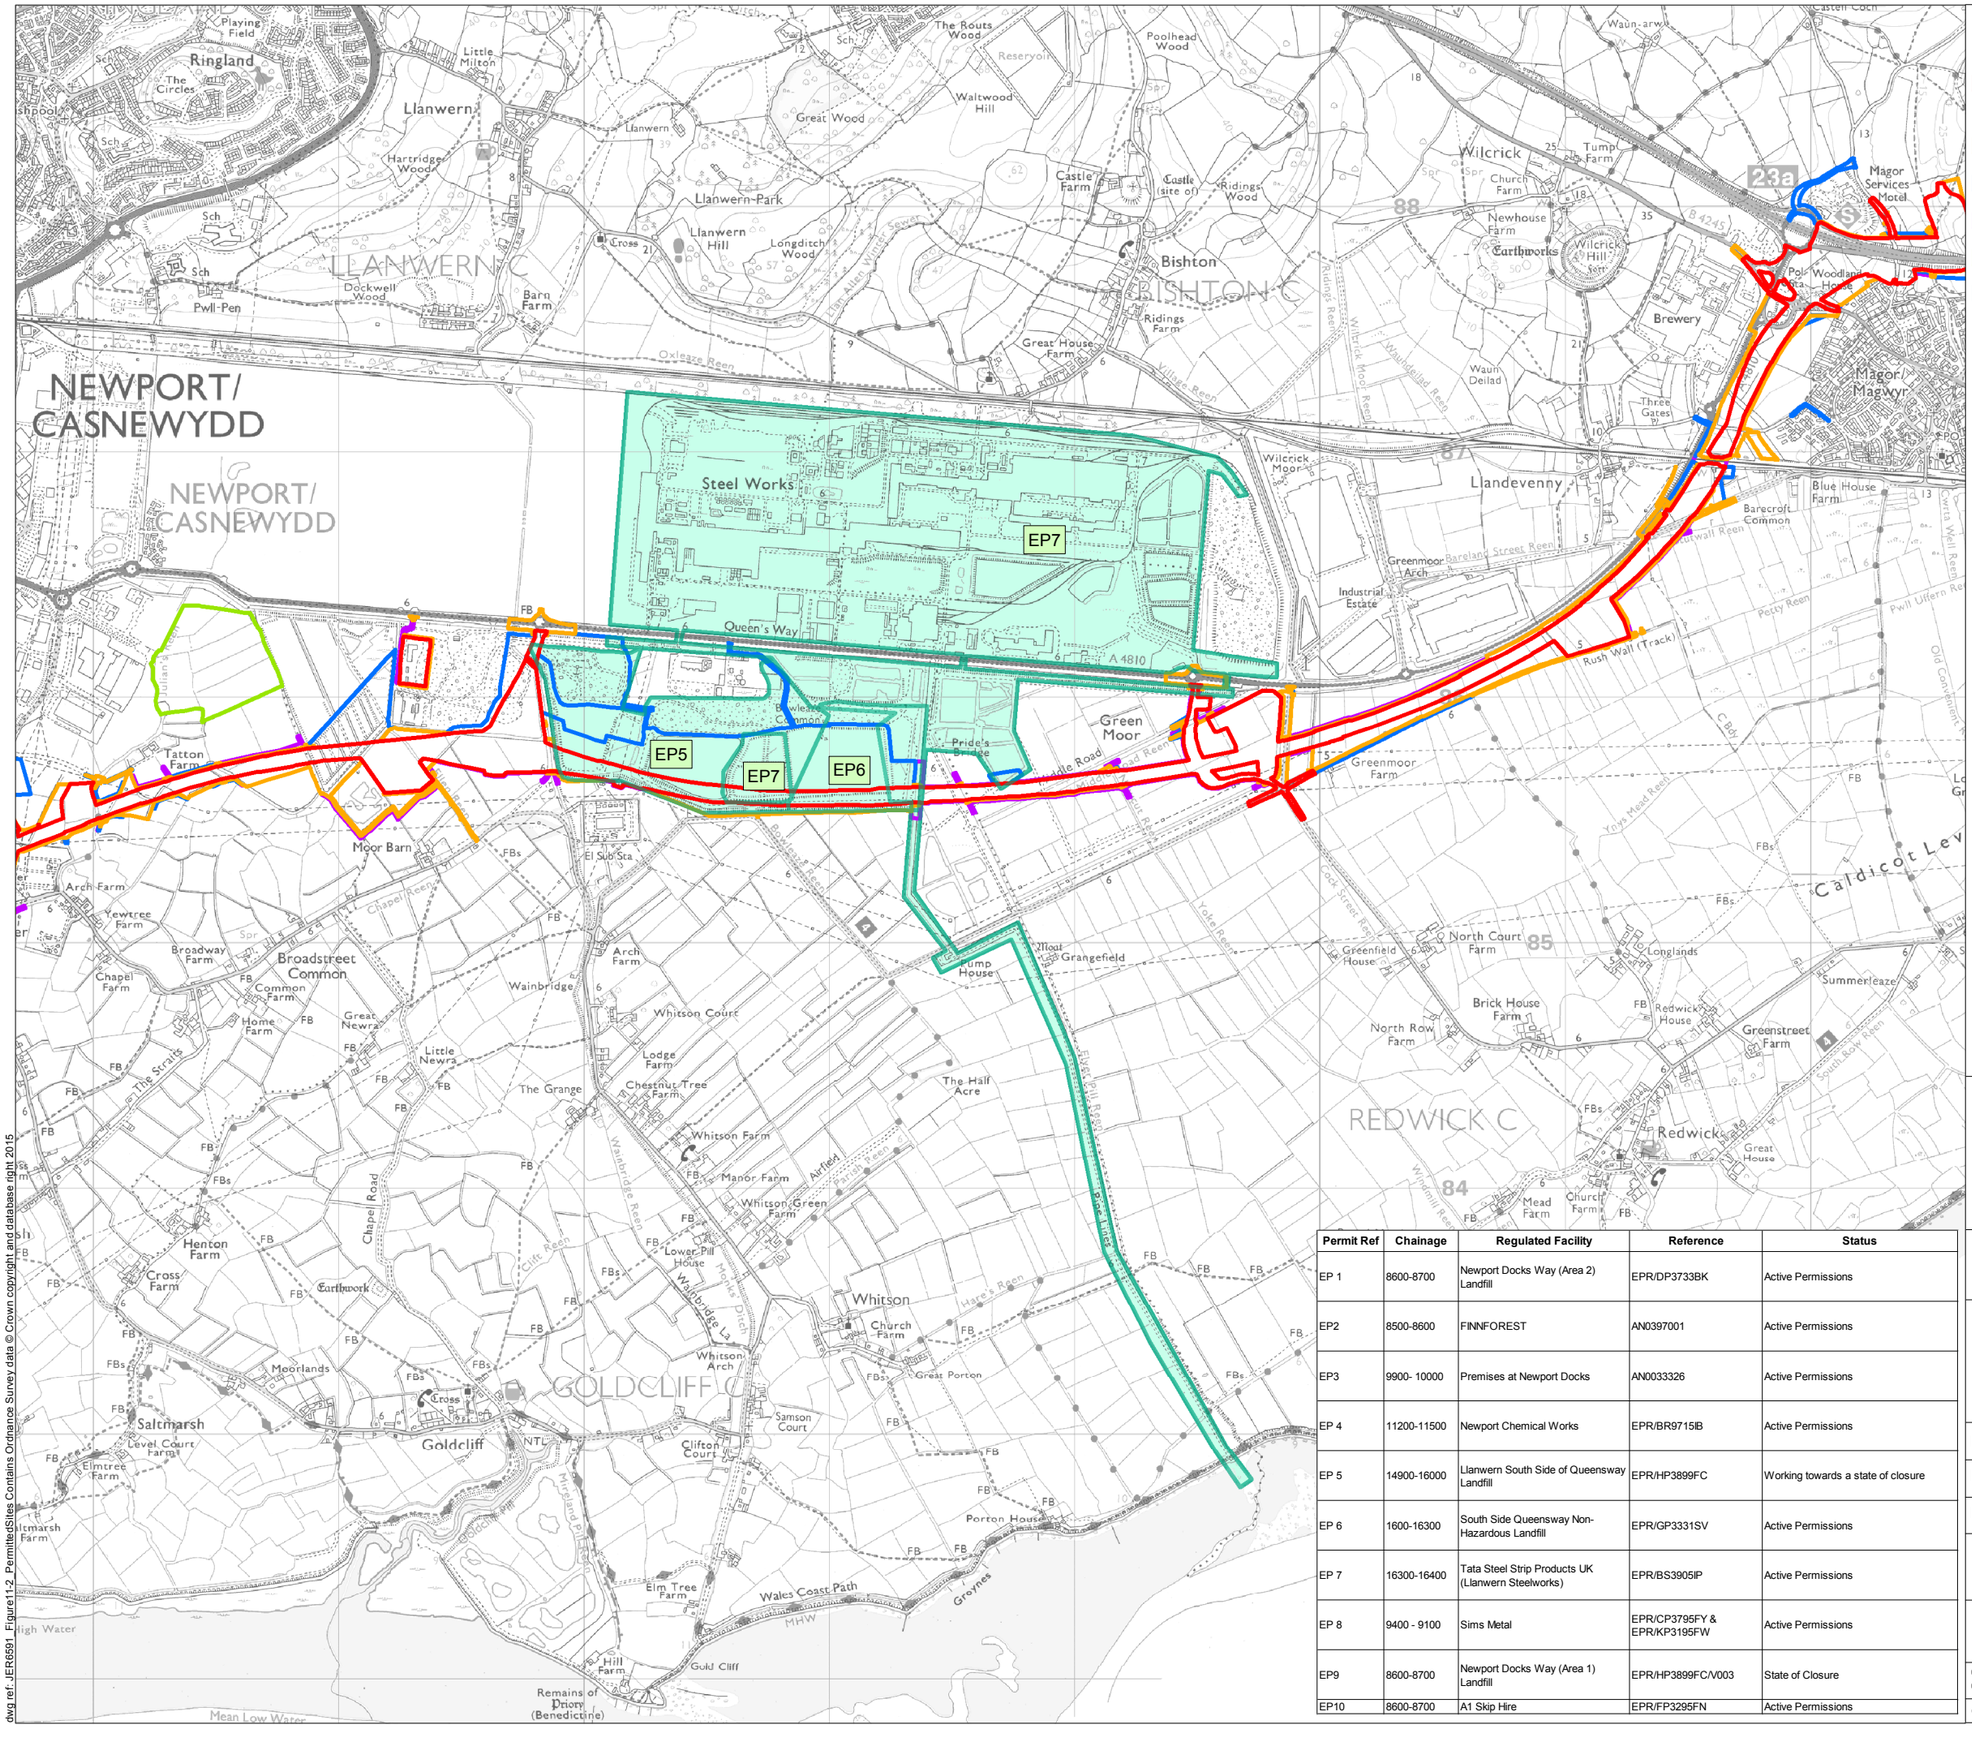

Legend

- Permanent Highway Land within Fenceline (including Water Treatment Areas)
- Other Permanent Land Take
- Temporary Construction Land
- Easement Only
- Ecological Mitigation
- Permit Boundary
- Permit Location

Permit Ref	Chainage	Regulated Facility	Reference	Status
EP 1	8600-8700	Newport Docks Way (Area 2) Landfill	EPR/DP3733BK	Active Permissions
EP2	8500-8600	FINNFOREST	AN0397001	Active Permissions
EP3	9900- 10000	Premises at Newport Docks	AN0033326	Active Permissions
EP 4	11200-11500	Newport Chemical Works	EPR/BR9715IB	Active Permissions
EP 5	14900-16000	Llanwern South Side of Queensway Landfill	EPR/HP3899FC	Working towards a state of closure
EP 6	1600-16300	South Side Queensway Non-Hazardous Landfill	EPR/GP3331SV	Active Permissions
EP 7	16300-16400	Tata Steel Strip Products UK (Llanwern Steelworks)	EPR/BS3905IP	Active Permissions
EP 8	9400 - 9100	Sims Metal	EPR/CP3795FY & EPR/KP3195FW	Active Permissions
EP9	8600-8700	Newport Docks Way (Area 1) Landfill	EPR/HP3899FC/V003	State of Closure
EP10	8600-8700	A1 Skip Hire	EPR/FP3295FN	Active Permissions

Llywodraeth Cymru
Welsh Government

Environmental Statement

Permitted Sites

Figure: 11.2c	Revision: -
Date: March 2016	Status: At Issue
Drawn: RJJ	Checked: AJC

Scale: A3 @ 1:25,000
0 500 1,000 m

N

© Crown copyright and database right 2016.Ordnance Survey 100021874. Welsh Government.
© Hawlfraint a hawliau cronfa ddata'r Goron 2016. Rhif Trwdded yr Arolwg Ordnans 100021874.

dwg ref: JER6591_Figure11-2_PermittedSites

dwg ref: JER6591_Figure11-2_PermittedSites Contains Ordnance Survey data © Crown copyright and database right 2015

Legend

- Permanent Highway Land within Fenceline (including Water Treatment Areas)
- Other Permanent Land Take
- Temporary Construction Land
- Easement Only
- Ecological Mitigation
- Permit Boundary
- Permit Location

Permit Ref	Chainage	Regulated Facility	Reference	Status
EP 1	8600-8700	Newport Docks Way (Area 2) Landfill	EPR/DP3733BK	Active Permissions
EP2	8500-8600	FINNFOREST	AN0397001	Active Permissions
EP3	9900- 10000	Premises at Newport Docks	AN0033326	Active Permissions
EP 4	11200-11500	Newport Chemical Works	EPR/BR9715IB	Active Permissions
EP 5	14900-16000	Llanwern South Side of Queensway Landfill	EPR/HP3899FC	Working towards a state of closure
EP 6	1600-16300	South Side Queensway Non-Hazardous Landfill	EPR/GP3331SV	Active Permissions
EP 7	16300-16400	Tata Steel Strip Products UK (Llanwern Steelworks)	EPR/BS3905IP	Active Permissions
EP 8	9400 - 9100	Sims Metal	EPR/CP3795FY & EPR/KP3195FW	Active Permissions
EP9	8600-8700	Newport Docks Way (Area 1) Landfill	EPR/HP3899FC/V003	State of Closure
EP10	8600-8700	A1 Skip Hire	EPR/FP3295FN	Active Permissions

Llywodraeth Cymru
Welsh Government

Environmental Statement

Permitted Sites

Figure: 11.2d	Revision: -
Date: March 2016	Status: At Issue
Drawn: RJJ	Checked: AJC

Scale: A3 @ 1:25,000
0 500 1,000 m

N

© Crown copyright and database right 2016.Ordnance Survey 100021874. Welsh Government.
© Hawlfraint a hawliau cronfa ddata'r Goron 2016. Rhif Trwdded yr Arolwg Ordnans 100021874.

dwg ref: JER6591_Figure11-2_PermittedSites

dwg ref: JER6591_Figure11-2_PermittedSites Contains Ordnance Survey data © Crown copyright and database right 2015

Legend

- Limit of Permanent and Temporary Works for New Section of Motorway
- Sites of Potential Land Contamination
- Area Requiring Discovery Strategy
- Area Requiring Site-Specific Remediation
- Area Requiring Compliance with Material Re-Use Acceptability Criteria

Llywodraeth Cymru
Welsh Government

Environmental Statement

Outline Remediation Strategy

Figure: 11.3a	Revision: -
Date: March 2016	Status: At Issue
Drawn: RJJ	Checked: AJC


Scale: A3 @ 1:25,000
0 500 1,000 m

N

© Crown copyright and database right 2016.Ordnance Survey 100021874. Welsh Government.
© Hawlfraint a hawliau cronfa ddata'r Goron 2016. Rhif Trwdded yr Arolwg Ordnans 100021874.

dwg ref: JER6591_Figure11-3_OutlineRemediationStrategy

dwg ref: JER6591_Figure11-3_OutlineRemediationStrategy Contains Ordnance Survey data © Crown copyright and database right 2015

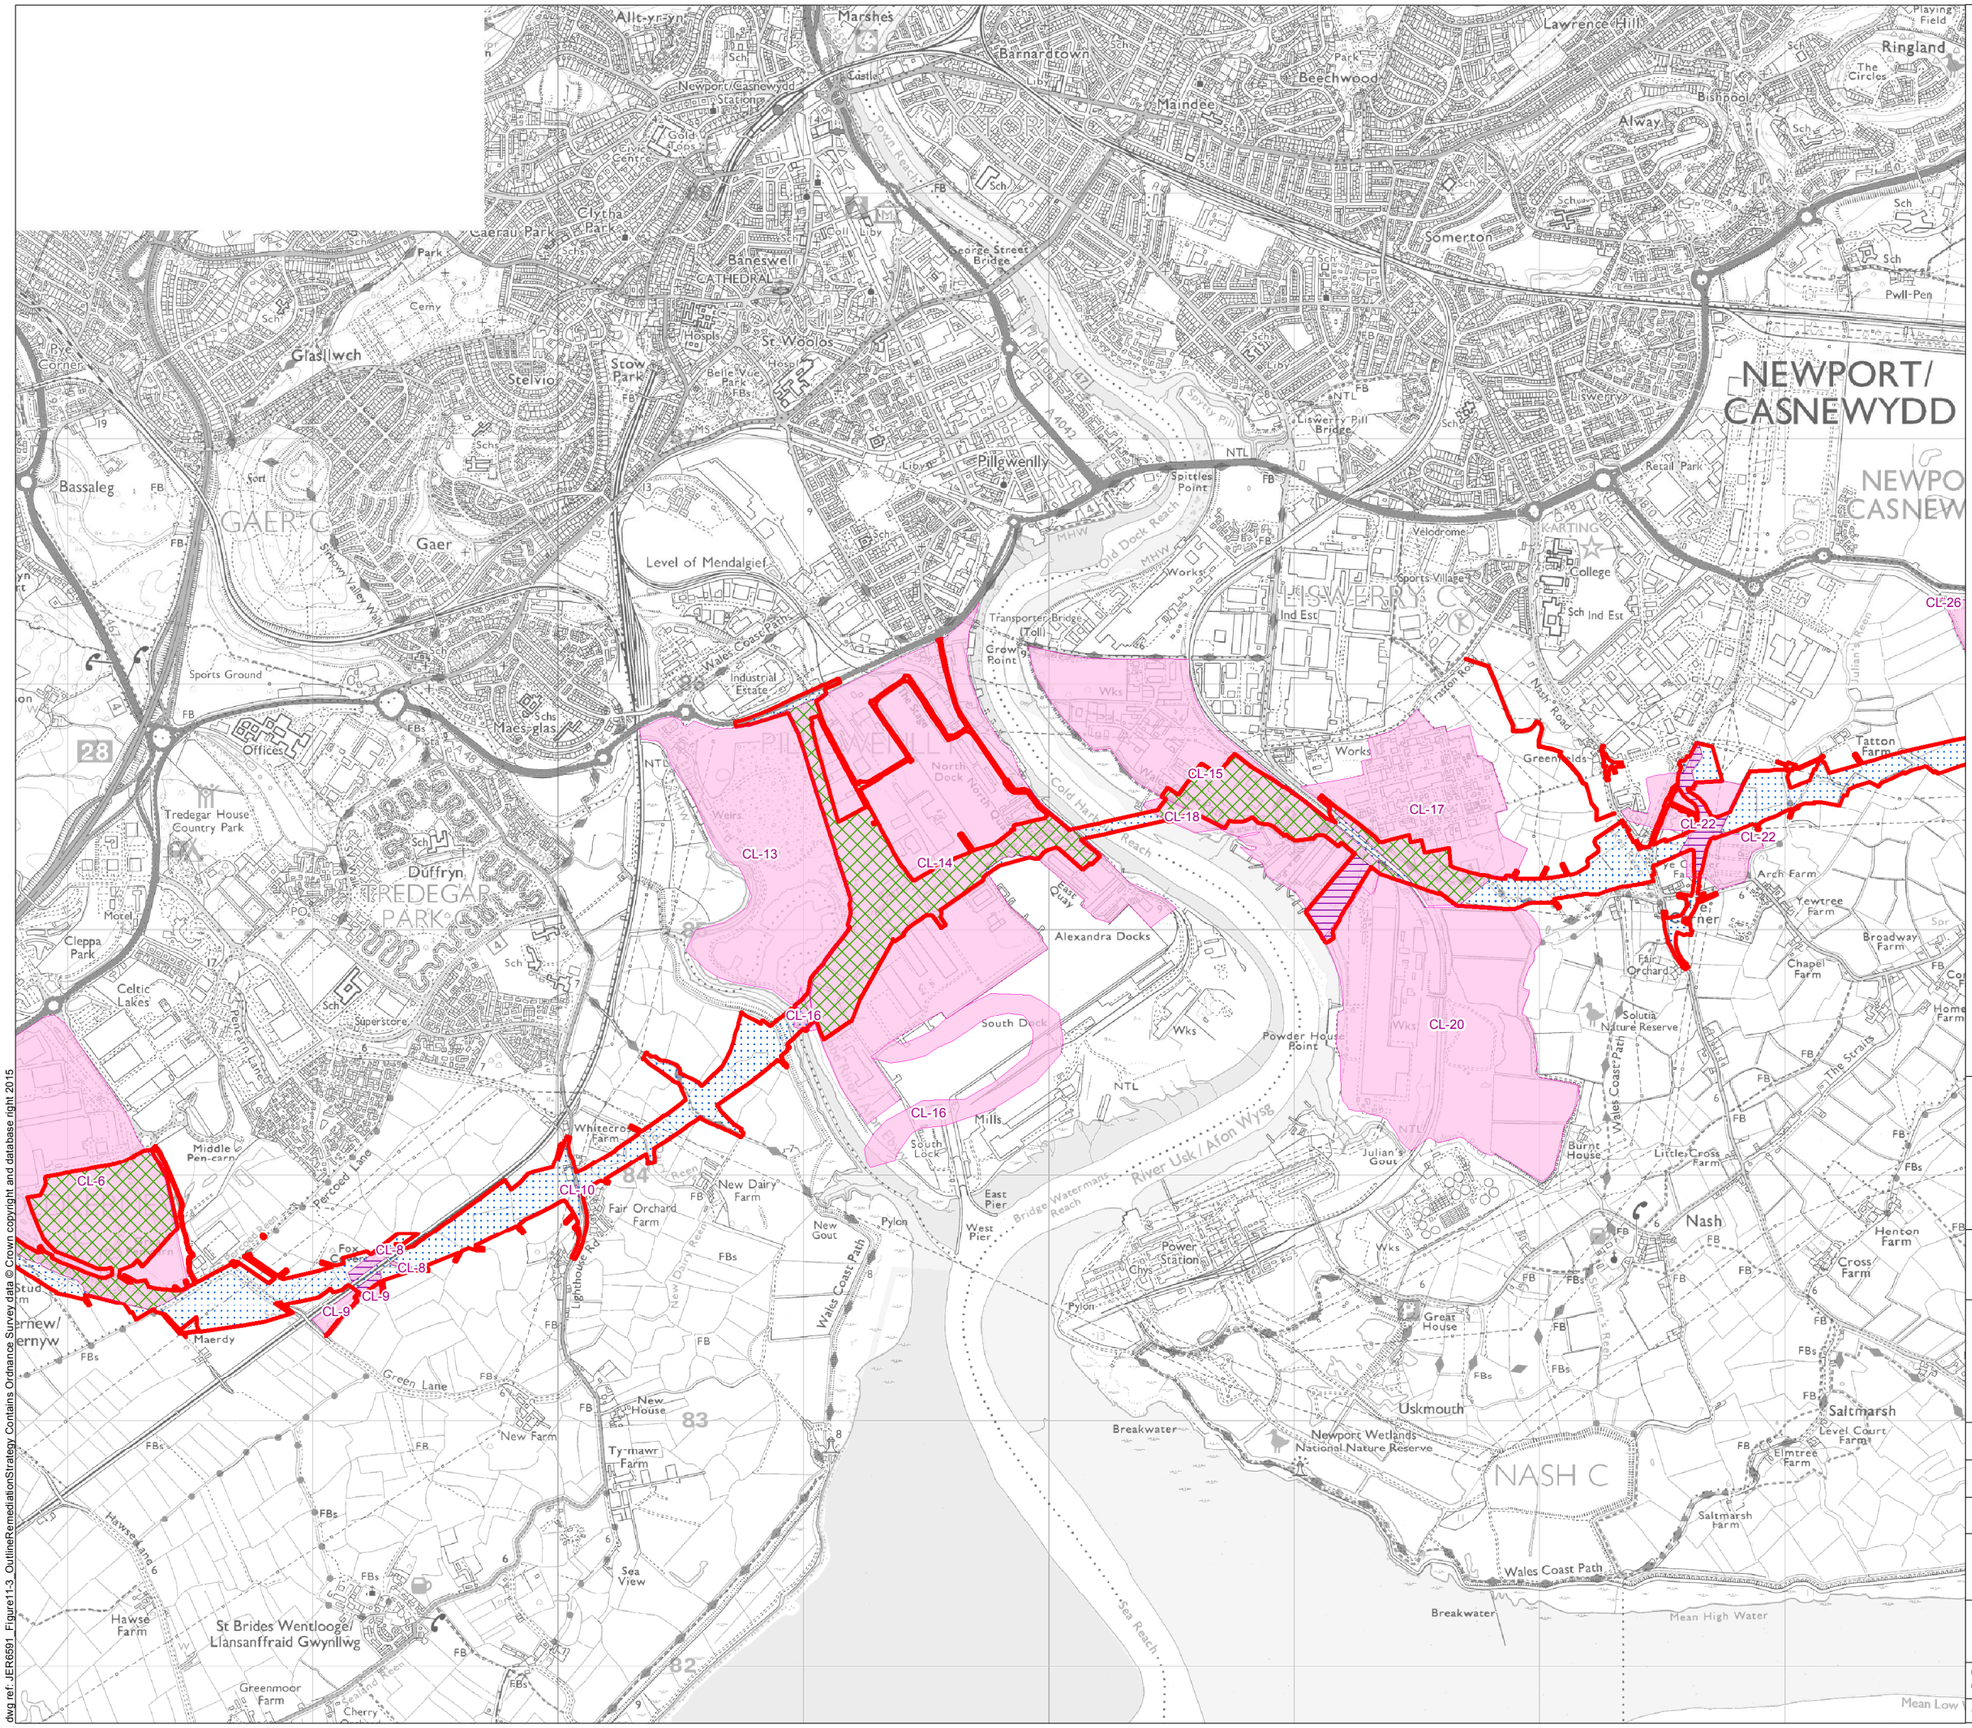

Legend

- Limit of Permanent and Temporary Works for New Section of Motorway
- Sites of Potential Land Contamination
- Area Requiring Discovery Strategy
- Area Requiring Site-Specific Remediation
- Area Requiring Compliance with Material Re-Use Acceptability Criteria

Llywodraeth Cymru
Welsh Government

Environmental Statement

Outline Remediation Strategy

Figure: 11.3b	Revision: -
Date: March 2016	Status: At Issue
Drawn: RJJ	Checked: AJC


Scale: A3 @ 1:25,000
0 500 1,000 m

N

© Crown copyright and database right 2016.Ordnance Survey 100021874. Welsh Government.
© Hawlfraint a hawliau cronfa ddata'r Goron 2016. Rhif Trwdded yr Arolwg Ordnans 100021874.

dwg ref: JER6591_Figure11-3_OutlineRemediationStrategy

dwg ref: JER6591_Figure11-3_OutlineRemediationStrategy Contains Ordnance Survey data © Crown copyright and database right 2015

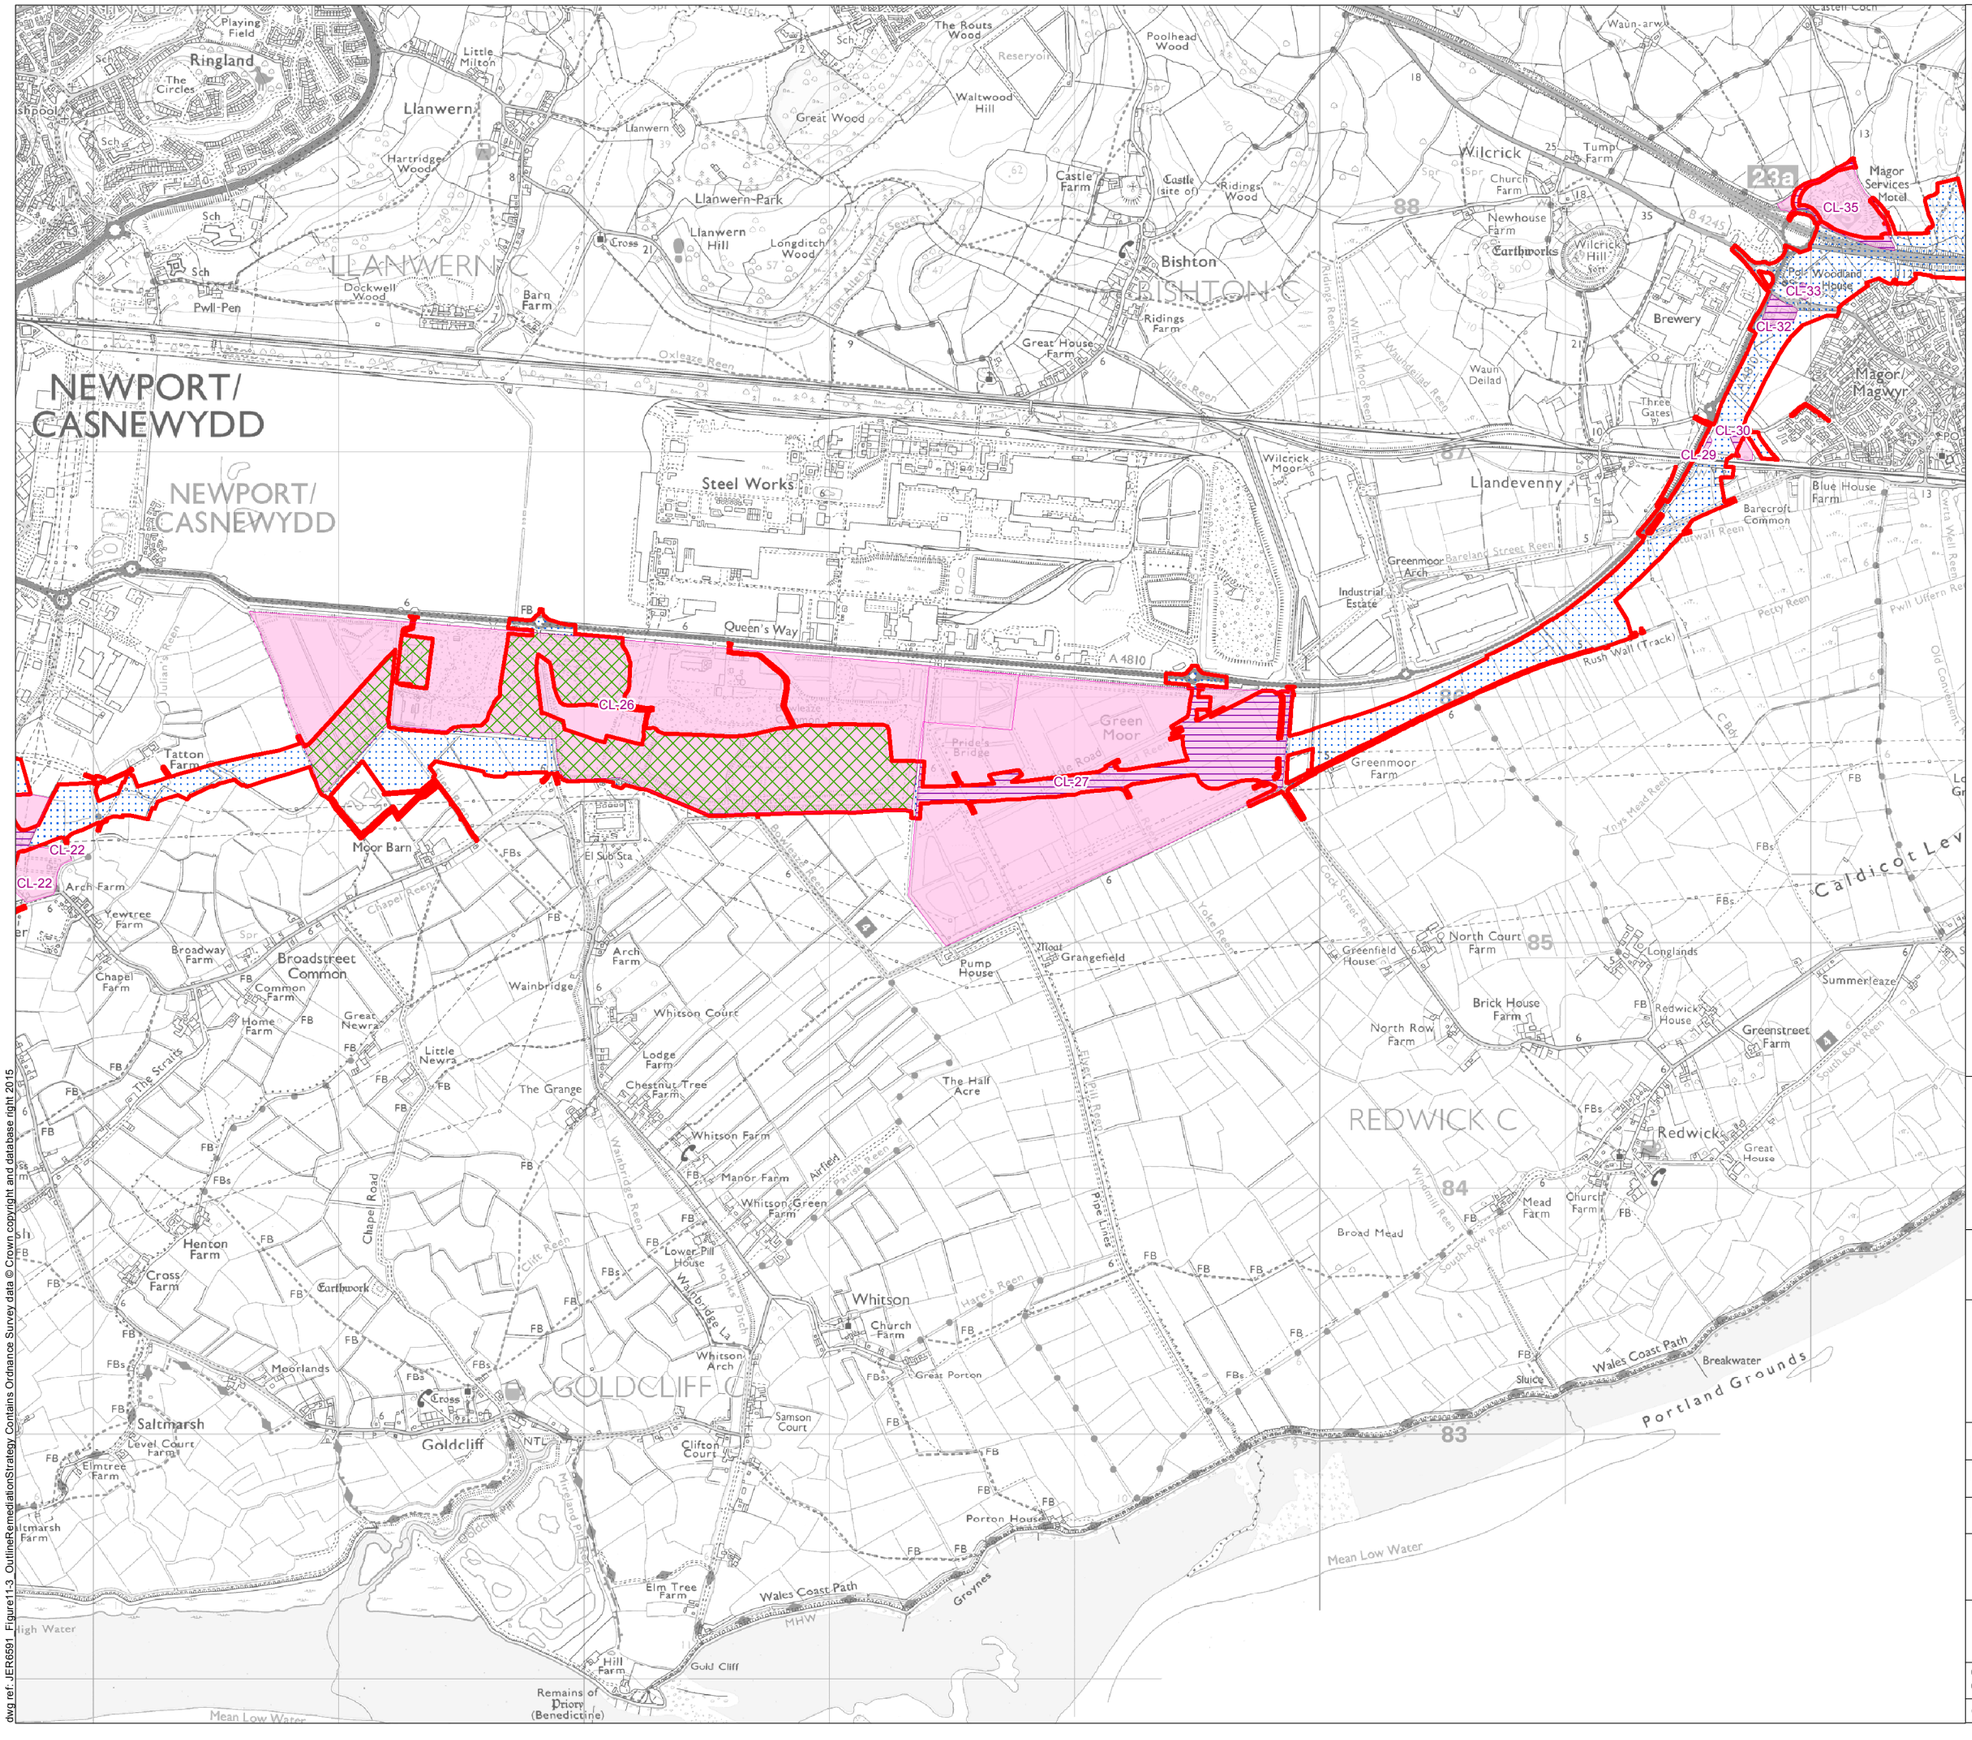

Legend

- Limit of Permanent and Temporary Works for New Section of Motorway
- Sites of Potential Land Contamination
- Area Requiring Discovery Strategy
- Area Requiring Site-Specific Remediation
- Area Requiring Compliance with Material Re-Use Acceptability Criteria

Llywodraeth Cymru
Welsh Government

Environmental Statement

Outline Remediation Strategy

Figure: 11.3c	Revision: -
Date: March 2016	Status: At Issue
Drawn: RJJ	Checked: AJC

Scale: A3 @ 1:25,000
0 500 1,000 m

N

© Crown copyright and database right 2016.Ordnance Survey 100021874. Welsh Government.
© Hawlfraint a hawliau cronfa ddata'r Goron 2016. Rhif Trwdded yr Arolwg Ordnans 100021874.

dwg ref: JER6591_Figure11-3_OutlineRemediationStrategy

dwg ref: JER6591_Figure11-3_OutlineRemediationStrategy Contains Ordnance Survey data © Crown copyright and database right 2015

Legend

- Limit of Permanent and Temporary Works for New Section of Motorway
- Sites of Potential Land Contamination
- Area Requiring Discovery Strategy
- Area Requiring Site-Specific Remediation
- Area Requiring Compliance with Material Re-Use Acceptability Criteria

CL-26
CL-27
CL-29
CL-30
CL-32
CL-33
CL-35
CL-38
CL-39
CL-41
23a
23
A 4810

Llywodraeth Cymru
Welsh Government

Environmental Statement

Outline Remediation Strategy

Figure: 11.3d	Revision: -
Date: March 2016	Status: At Issue
Drawn: RJJ	Checked: AJC

Scale: A3 @ 1:25,000
0 500 1,000 m

N

© Crown copyright and database right 2016.Ordnance Survey 100021874. Welsh Government.
© Hawlfraint a hawliau cronfa ddata'r Goron 2016. Rhif Trwdded yr Arolwg Ordnans 100021874.

dwg ref: JER6591_Figure11-3_OutlineRemediationStrategy

dwg ref: JER6591_Figure11-3_OutlineRemediationStrategy Contains Ordnance Survey data © Crown copyright and database right 2015