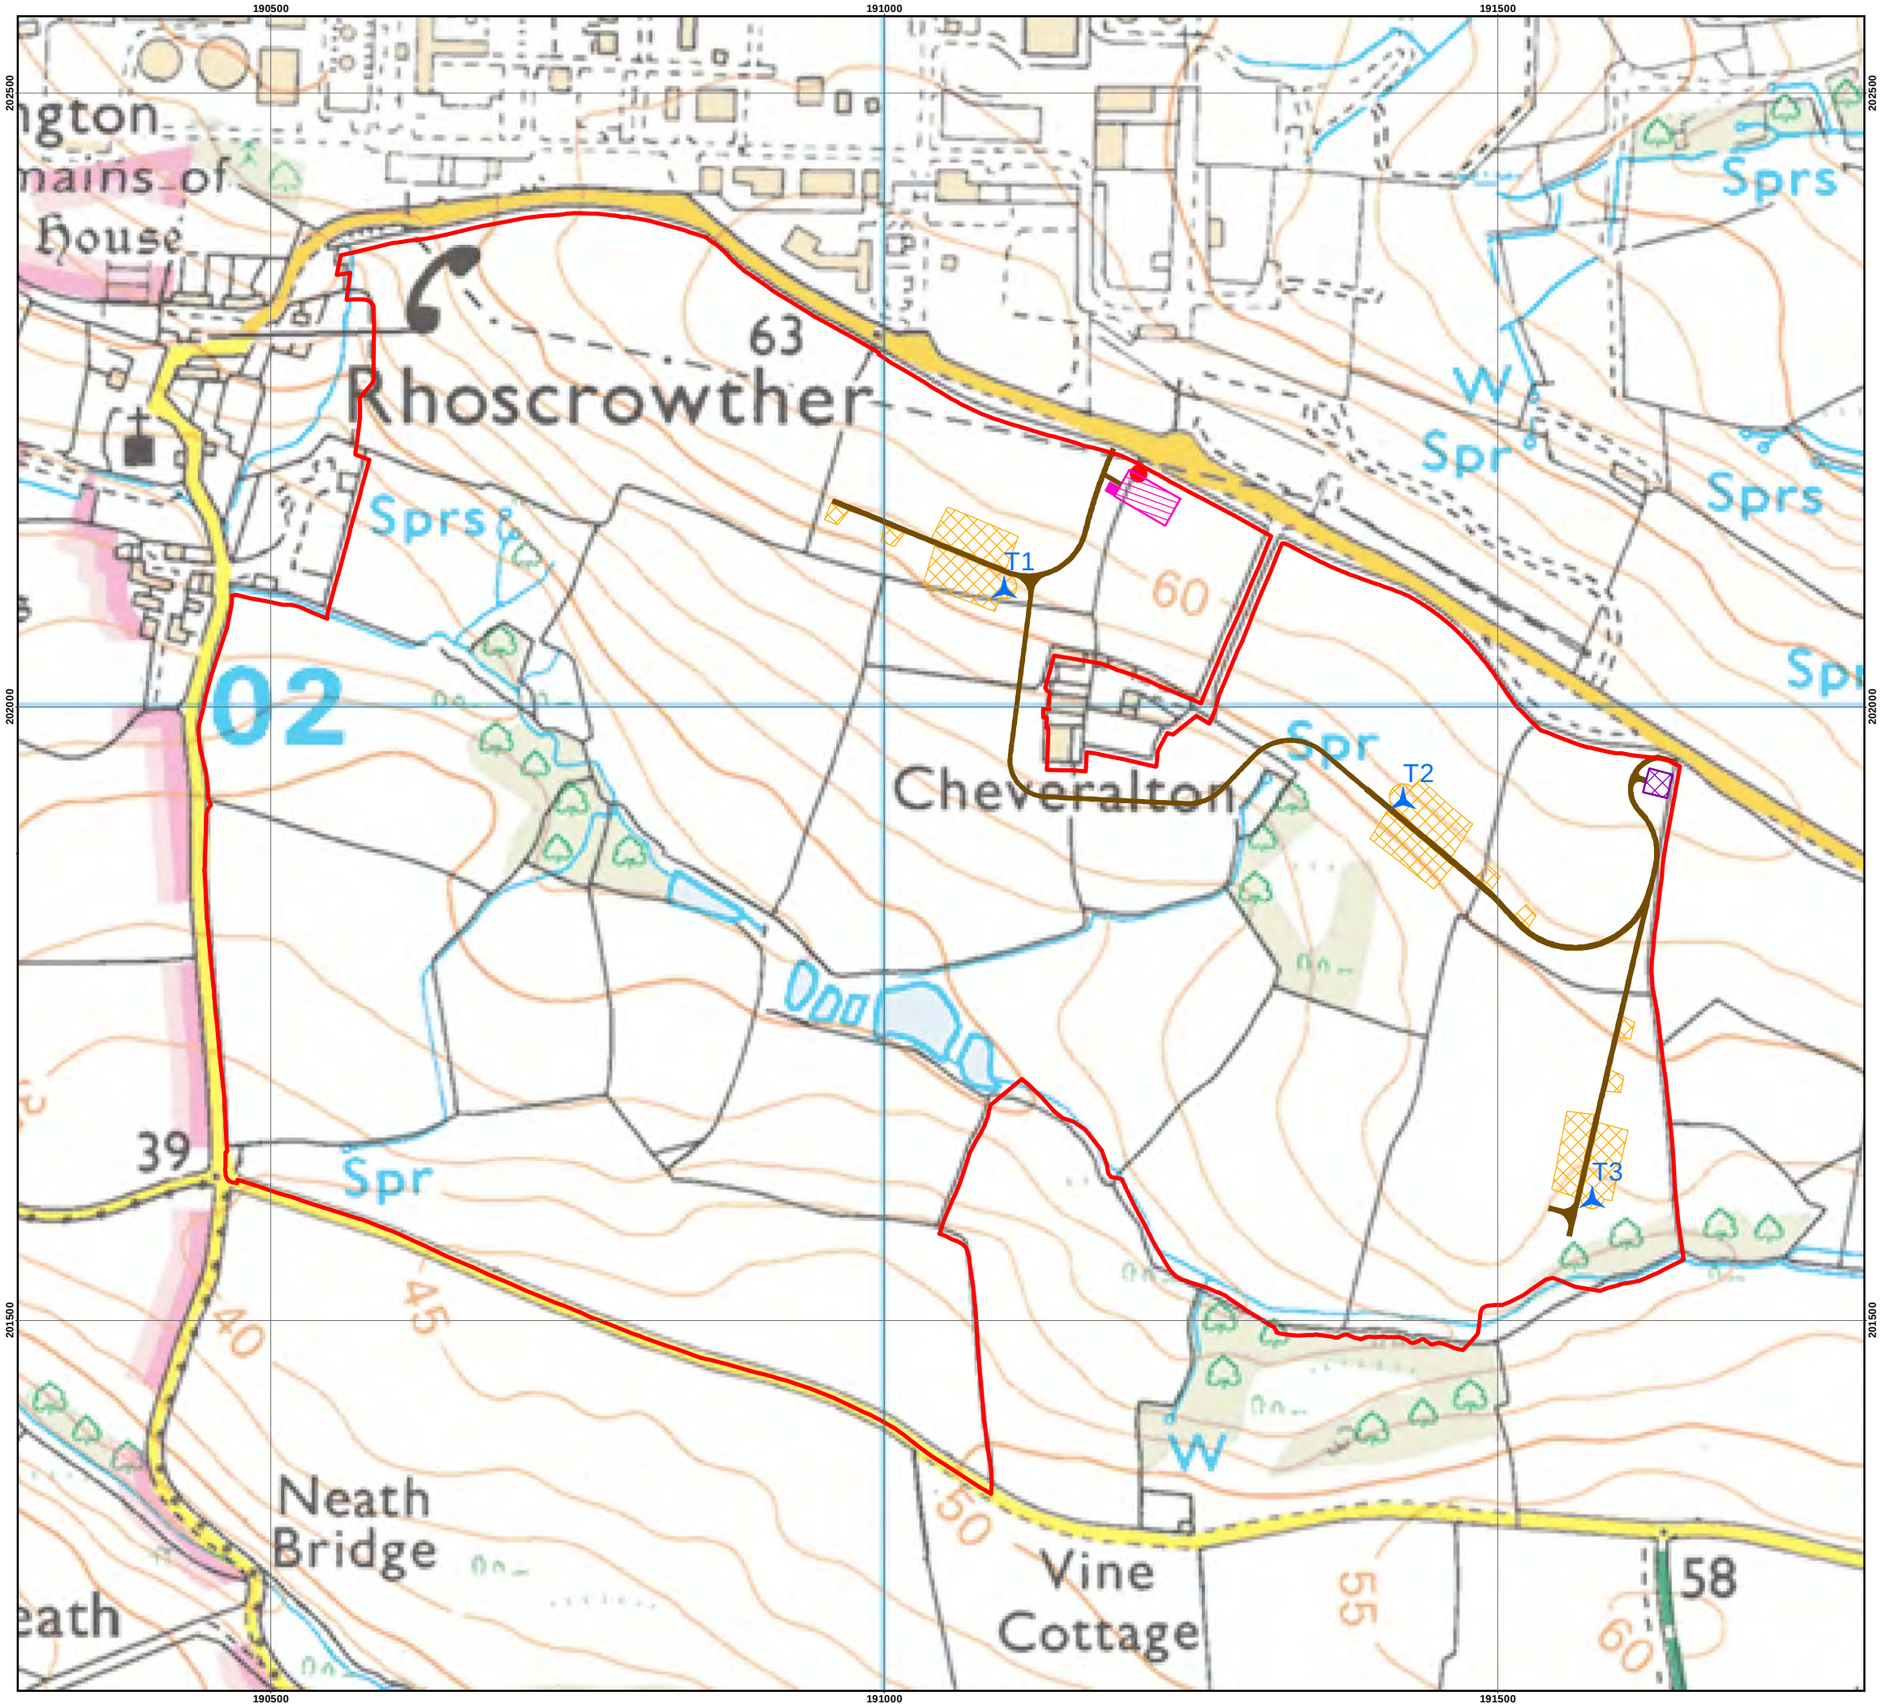

Rhoscrowther Windfarm Ltd

Rhoscrowther,
Pembrokeshire, SA71 5TG.

Figure 1.1: Site Plan

- Site boundary
- Turbine locations
- Grid connection point
- Control building
- Substation
- Hardstanding
- Construction compound
- Access track

Drawn by Andy Frost 22/09/2021, Verified by Steven Radford 22/09/2021

N
W E
S

0 100 200 300 400
Metres

Scale 1:5,000 at A3 size

© Crown copyright and database rights 2021 OS 0100058606
For reference purposes only. No further copies may be made

ADAS, Titan 1 Offices,
Coxwell Avenue, Wolverhampton, WV10 9RT
Tel +44(0)1902 271300, Fax +44(0)1902 785574

ADAS

1050080

Document Path: N:\Projects\Developers\Development_Securities\CLL3020_Rhoscrowther_EIA_Stage_1\F1-1_Rhos_windfarm_layout_2021-09-21.mxd

©RSK ADAS Ltd